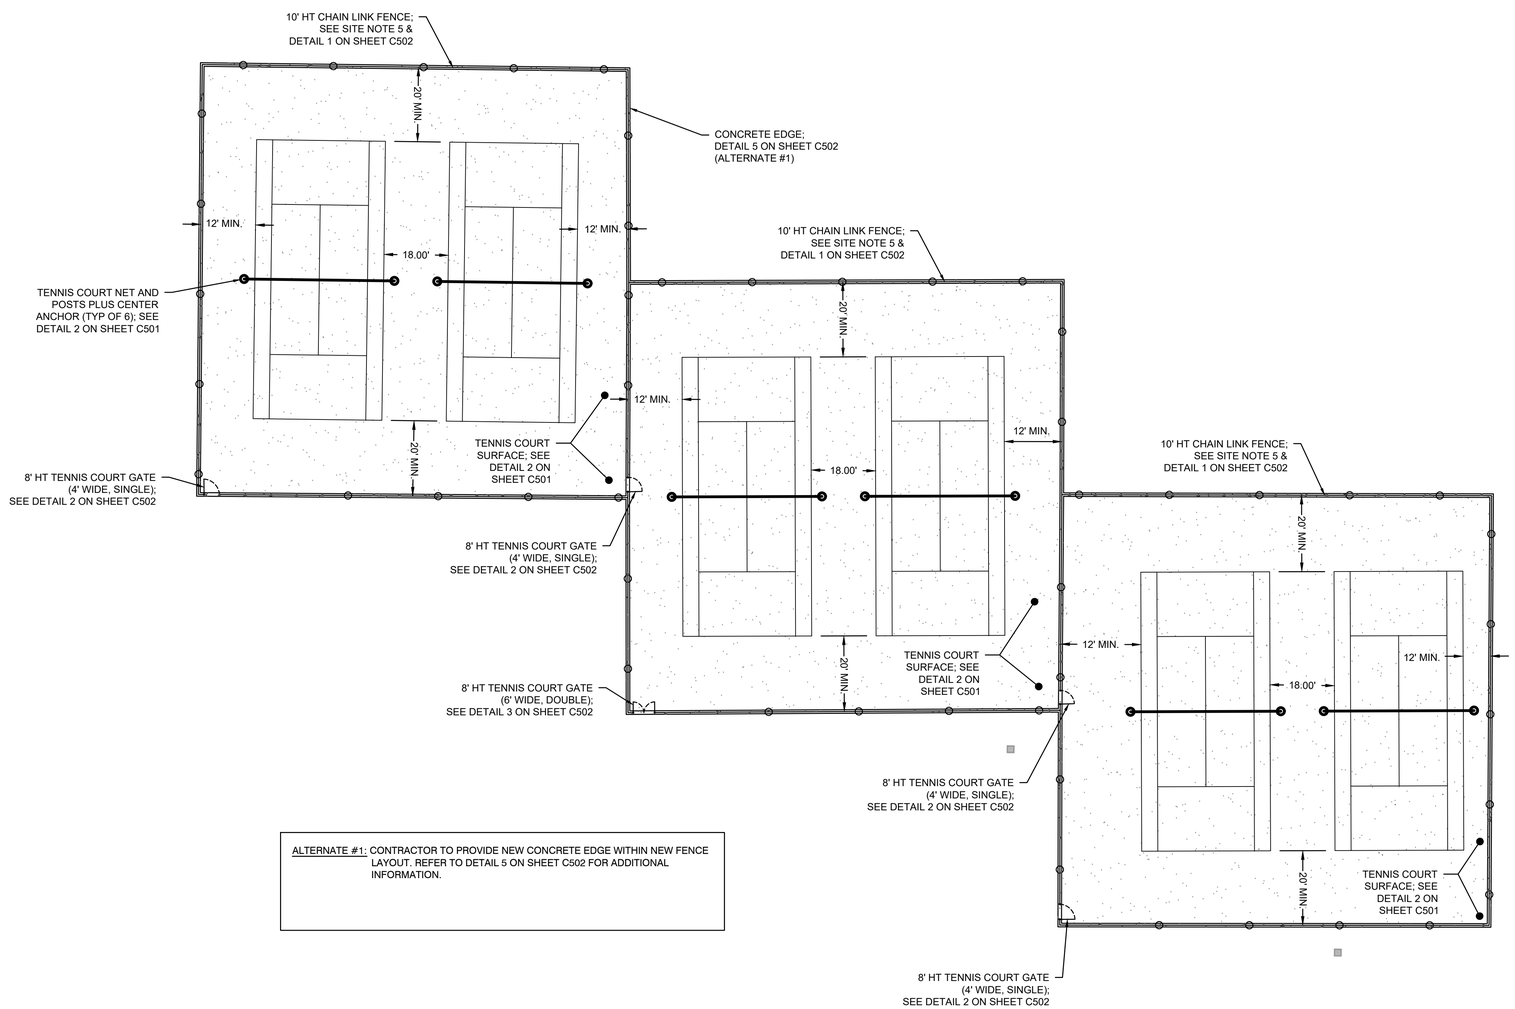

ALTERNATE #1: CONTRACTOR TO PROVIDE NEW CONCRETE EDGE WITHIN NEW FENCE LAYOUT. REFER TO DETAIL 5 ON SHEET C502 FOR ADDITIONAL INFORMATION.

GENERAL NOTES:

1. ALL UNDERGROUND UTILITIES LOCATED AS APPROXIMATE. CONTRACTOR TO FIELD VERIFY PRIOR TO CONSTRUCTION. ALL EXISTING UTILITIES TO BE LEFT UNDISTURBED SHALL BE PROTECTED AND REMAIN ACTIVE.
2. ALL CONSTRUCTION AND MATERIAL SPECIFICATIONS SHALL CONFORM TO THE PROJECT DRAWINGS AND SPECIFICATIONS, WCPSS DESIGN GUIDELINES (2018), NC HIGH SCHOOL ASSOCIATION, US TENNIS COURT AND TRACK BUILDERS ASSOCIATION & TOWN OF KNIGHTDALE STANDARDS AND SPECIFICATIONS.
3. THE CONTRACTOR IS RESPONSIBLE FOR ALL LAYOUT WORK REQUIRED TO PROPERLY CONSTRUCT THE WORK. CONSTRUCTION STAKING MUST BE PREFORMED BY A N.C. PROFESSIONAL LAND SURVEYOR.

SITE NOTES:

1. ALL DIMENSIONS ARE TAKEN FROM EDGE OF CONCRETE UNLESS OTHERWISE NOTED.
2. SEE SHEET C502 (DETAIL 1) FOR TENNIS COURT LAYOUT AND MARKINGS PLAN.
3. REFER TO PROJECT SPECIFICATIONS AND DETAIL SHEETS FOR ADDITIONAL INFORMATION.
4. TENNIS COURT FENCING TO INCLUDE TENN-AIR, MODEL #DC61P (OPEN FABRIC) OR APPROVED EQUIVALENT WINDSCREEN FABRIC TO BE INSTALLED AT EXTERIOR SIDES OF THE COURT PER MANUFACTURER'S SPECIFICATIONS.
5. CONTRACTOR SHALL PROVIDE NEW FENCE FABRIC, GATES AND HARDWARE AS INDICATED ON SHEET C101. NEW LINE & END POSTS TO BE PROVIDED AS NECESSARY. CONTRACTOR TO PROVIDE ADDITIONAL CLIPS AND/OR FASTENERS TO MAKE SURE THE FENCE IS SECURE. REFER TO FENCING DETAILS ON SHEET C502.

THIS PROJECT PROPOSES TO REPAIR THE EXISTING TENNIS COURT AND PROVIDE A NEW SURFACE, NETS AND FENCING AS SHOWN.

SITE DATA

SITE ADDRESS:	100 BRYAN CHALK LANE KNIGHTDALE, N.C. 27545
PIN	1755501315
OWNER NAME:	RE SERVICES DIRECTOR 1551 ROCK QUARRY RD, FD&C BLDG. RALEIGH, NC 27610-4146
DEED BOOK / DEED PAGE	013625 / 01724
DEEDED ACREAGE	83.23 AC.
ZONING	GR8 (GENERAL RESIDENTIAL)

SITE LEGEND

- TENNIS COURT SURFACE
- CONCRETE WALK/EDGE
- CHAINLINK FENCE

HORIZONTAL GRAPHIC SCALE

20 0 10 20 40

(IN FEET)
1 inch = 20 ft.

Know what's below. Call before you dig. www.NC811.org

Dewberry

Dewberry Engineers Inc.
2610 WYCLIFF ROAD
SUITE 410
RALEIGH, NC 27607
PHONE: 919.881.9939
FAX: 919.881.9923
NCBELS #F-0929

WAKE COUNTY
PUBLIC SCHOOL SYSTEM
RALEIGH, NORTH CAROLINA

KNIGHTDALE HIGH SCHOOL TENNIS COURT REPAIRS
100 BRYAN CHALK LANE
KNIGHTDALE, NORTH CAROLINA 27545

SEAL

ADDENDUM #2

SCALE: AS SHOWN

BID DOCUMENTS
NOT FOR CONSTRUCTION

No.	DATE	BY	Description
0	1/22/24	CPR	BID DOCS

REVISIONS

DRAWN BY	TGL
APPROVED BY	CPR
CHECKED BY	RBR
DATE	JANUARY 22, 2024

TITLE

COURT LAYOUT PLAN

PROJECT NO. 50167133

C102